




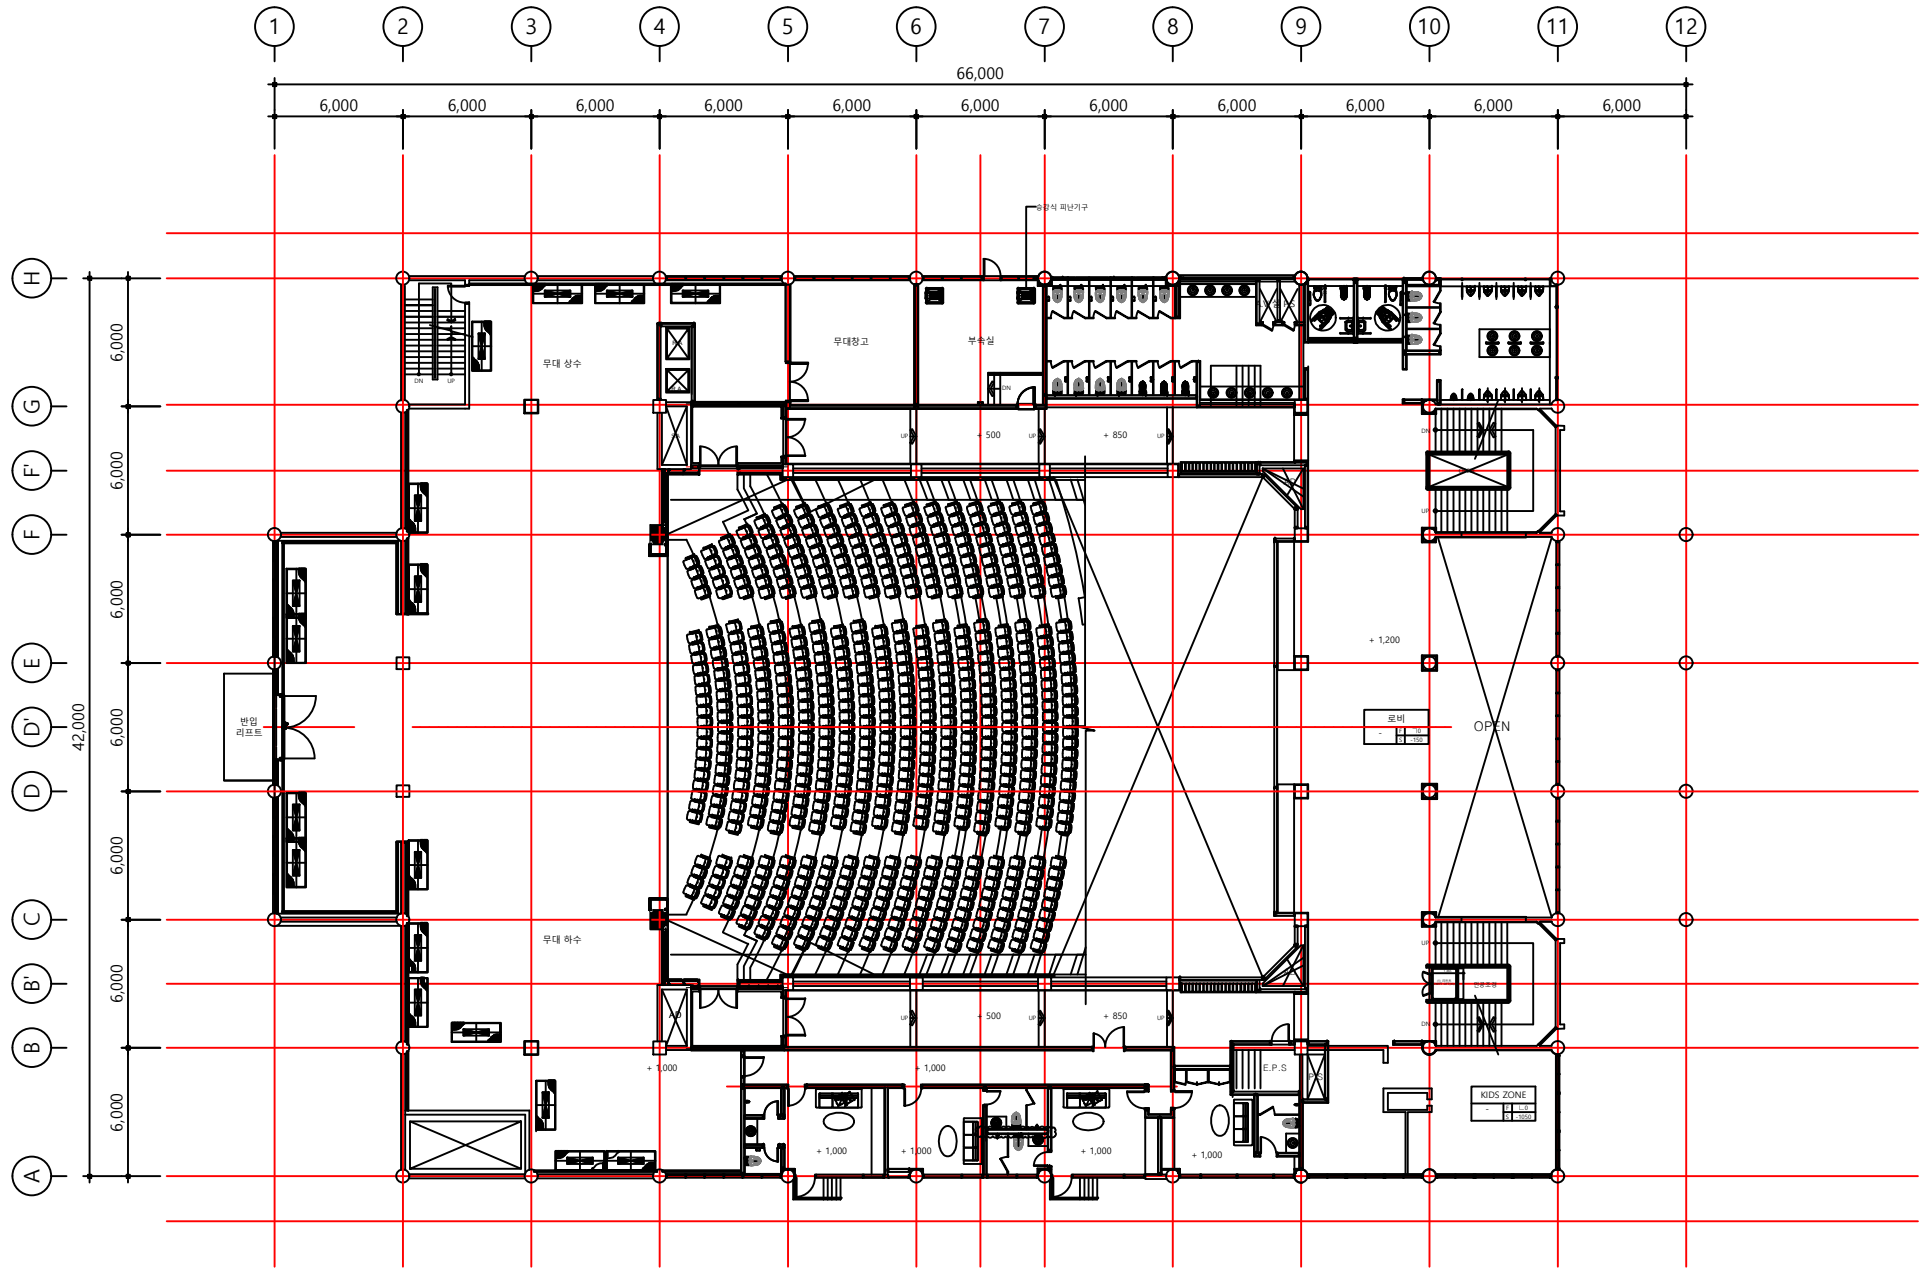


1 지상 2층 공연장 확대 평면도
AR-010 SCALE : 1/250

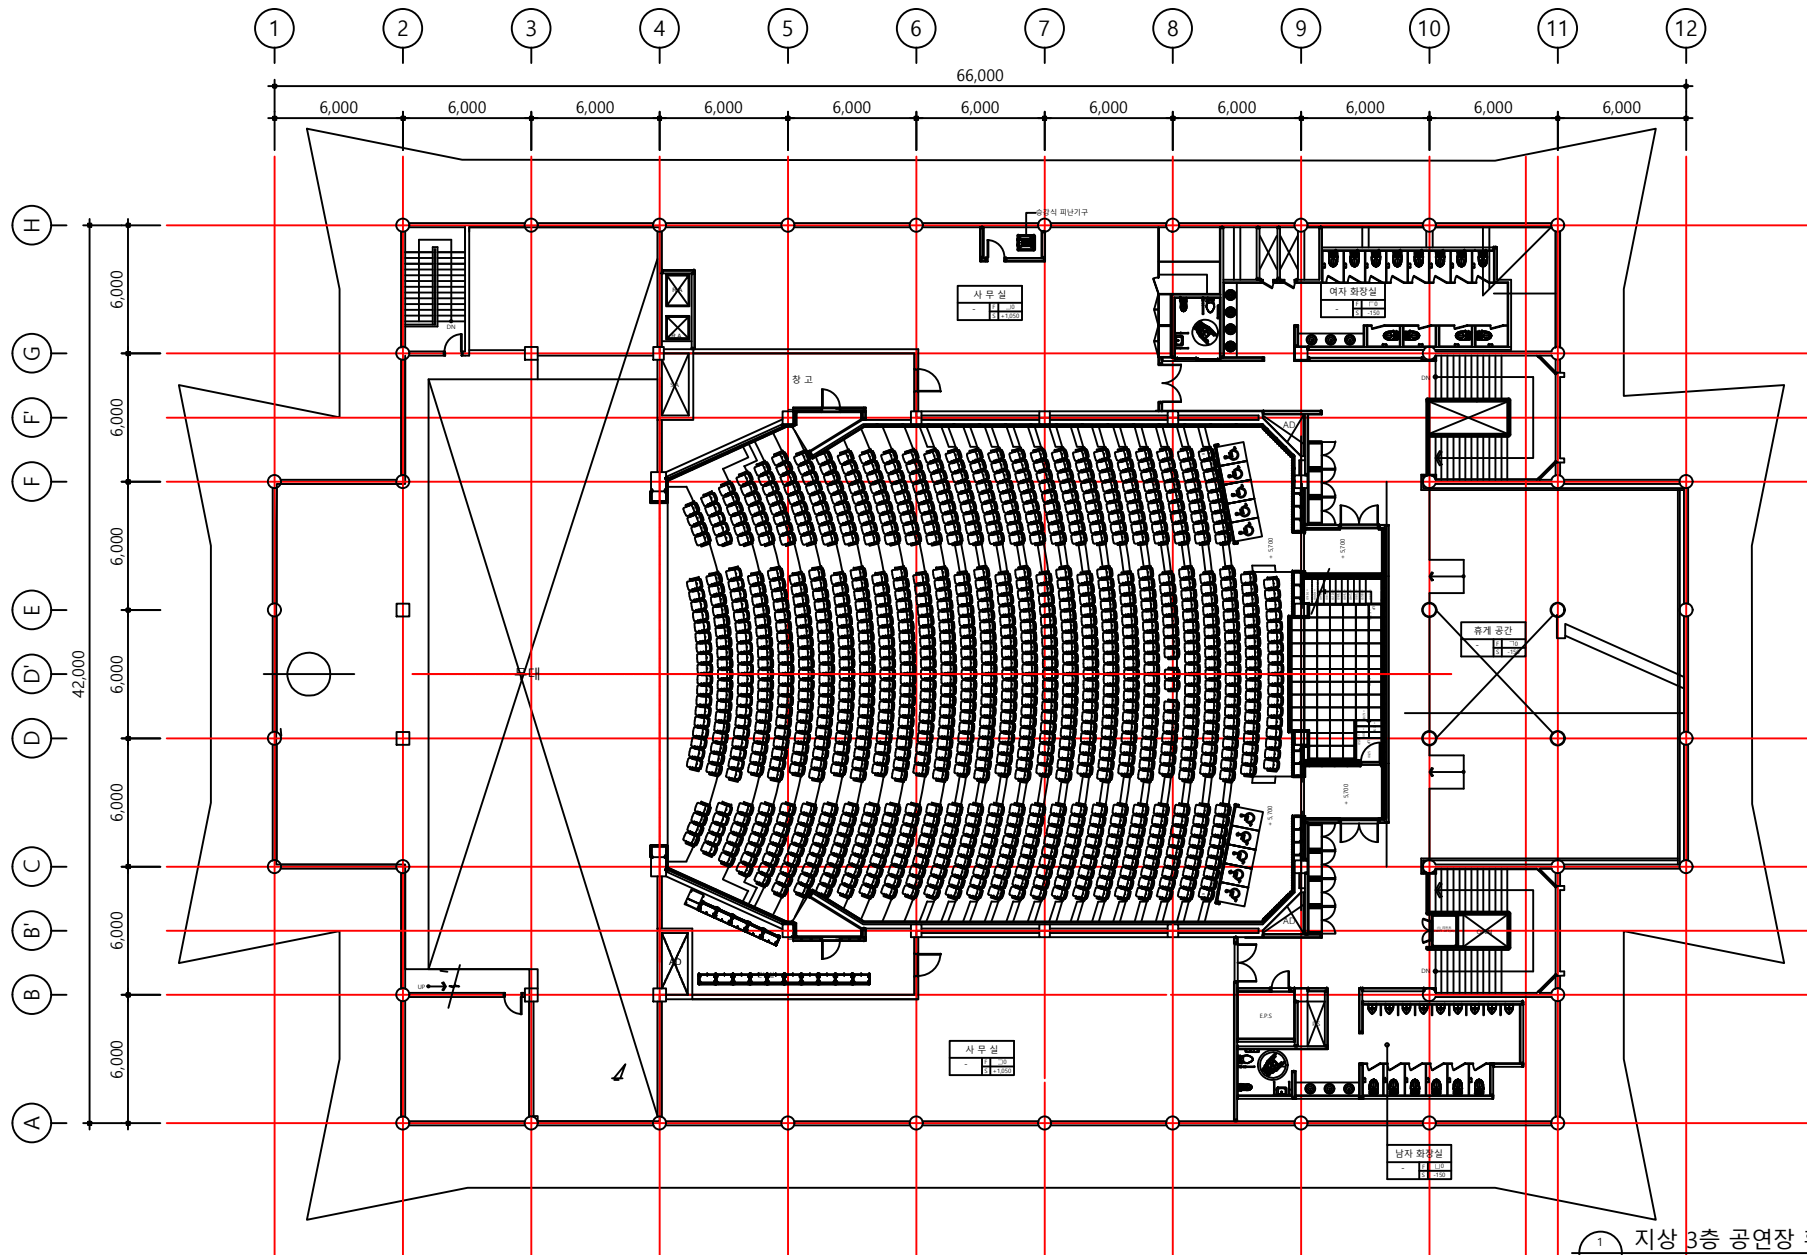

1 지상 3층 공연장 확대 평면도
AR-011 SCALE : 1/250

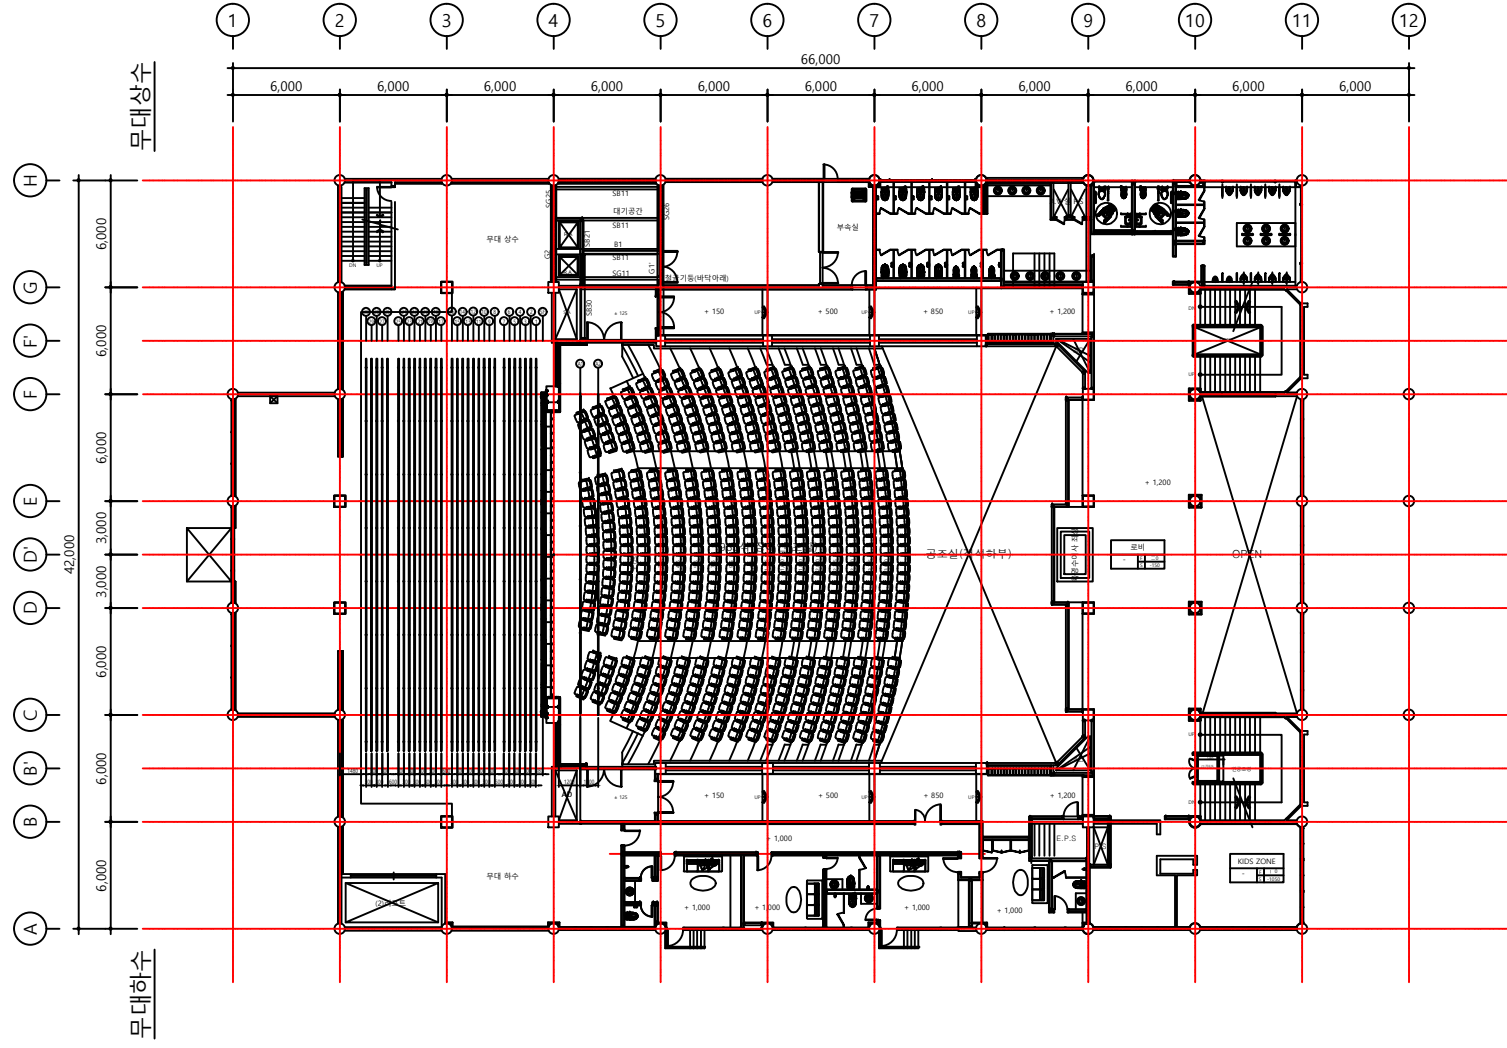


 무대기계 평면도

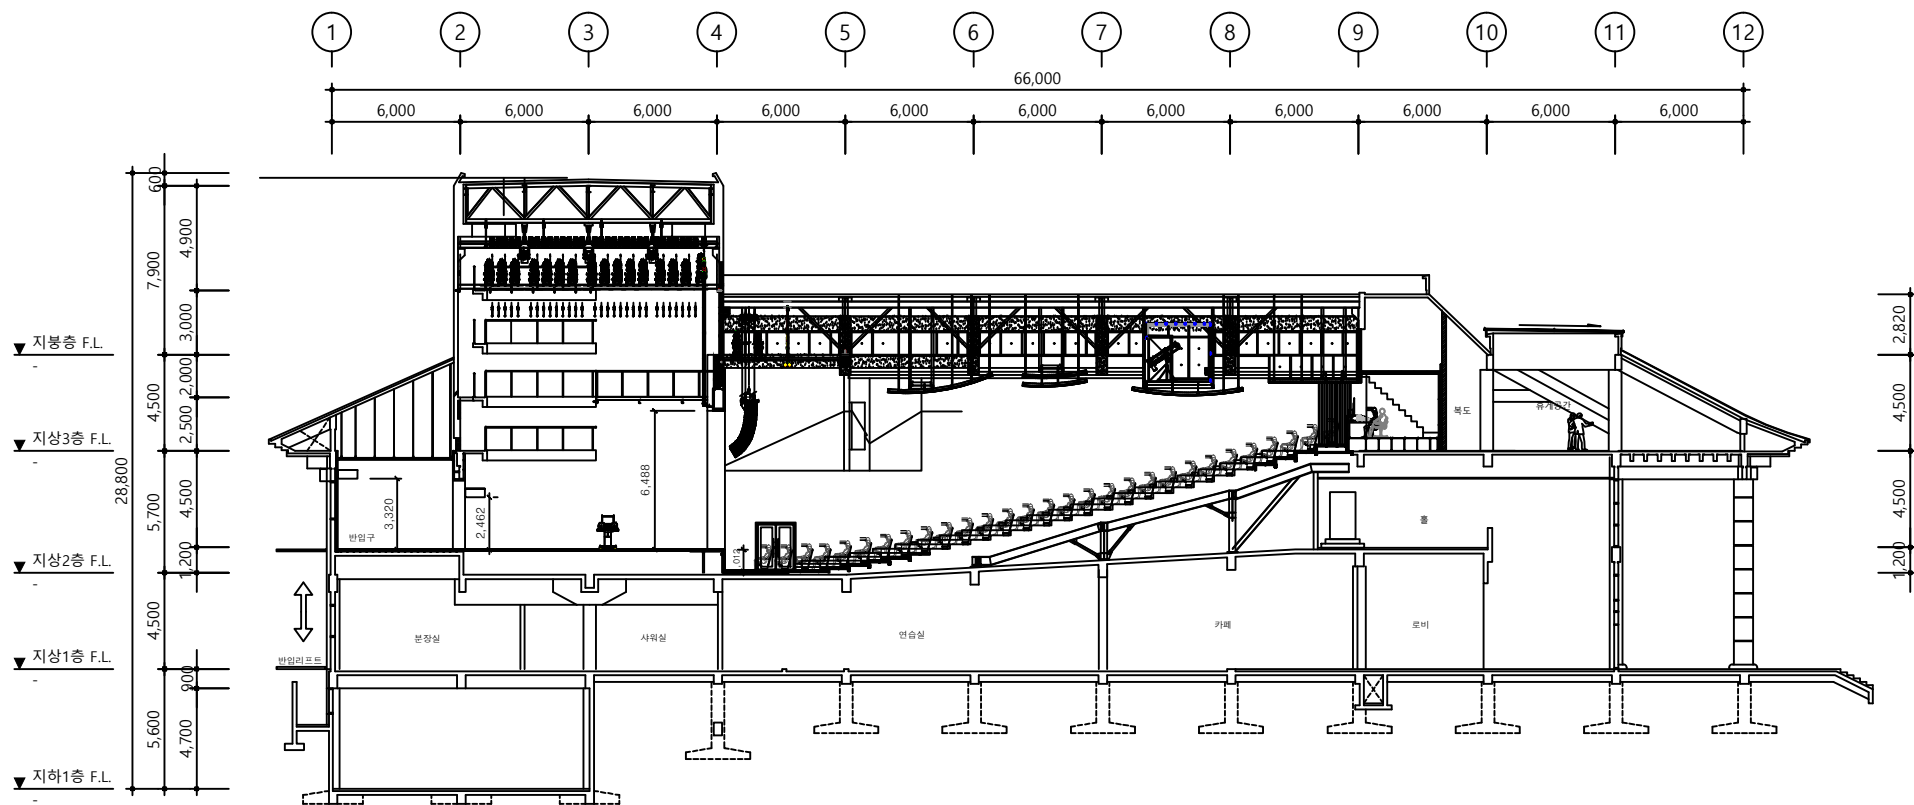

1 공연장 종단면도
AR-020 SCALE : 1/250

